



CLIENT: SAPA

STAND NO: POPULATED VENUE FLOOR PLAN

EVENT: AVI Africa 2027

EVENT DATE: 08 – 10 June 2027

VENUE: Emperors Palace Centre Court

DESIGNER: CHRISSELLE

RG: GILL

DATE: 15/09/2026
13:58:18




+27(0)83 260 8035

+27 (0) 10 026 0041

30 Granite Drive Kya Sand Business Park
| Kya Sand | 2169 Johannesburg |
Gauteng | South Africa

All drawings, floorplans, conceptualisation sketches, concept designs and technical drawings are property of ConCept G Global (Pty) Ltd. The recipient is prohibited from copying and adapting or using any of the aforementioned property of ConCept G Global (Pty) Ltd unless authorised to do so by the Directors of ConCept G Global (Pty) Ltd. Any unauthorised use of the property belonging to Concept G Global (Pty) Ltd will be deemed to be an infringement of the copyright.

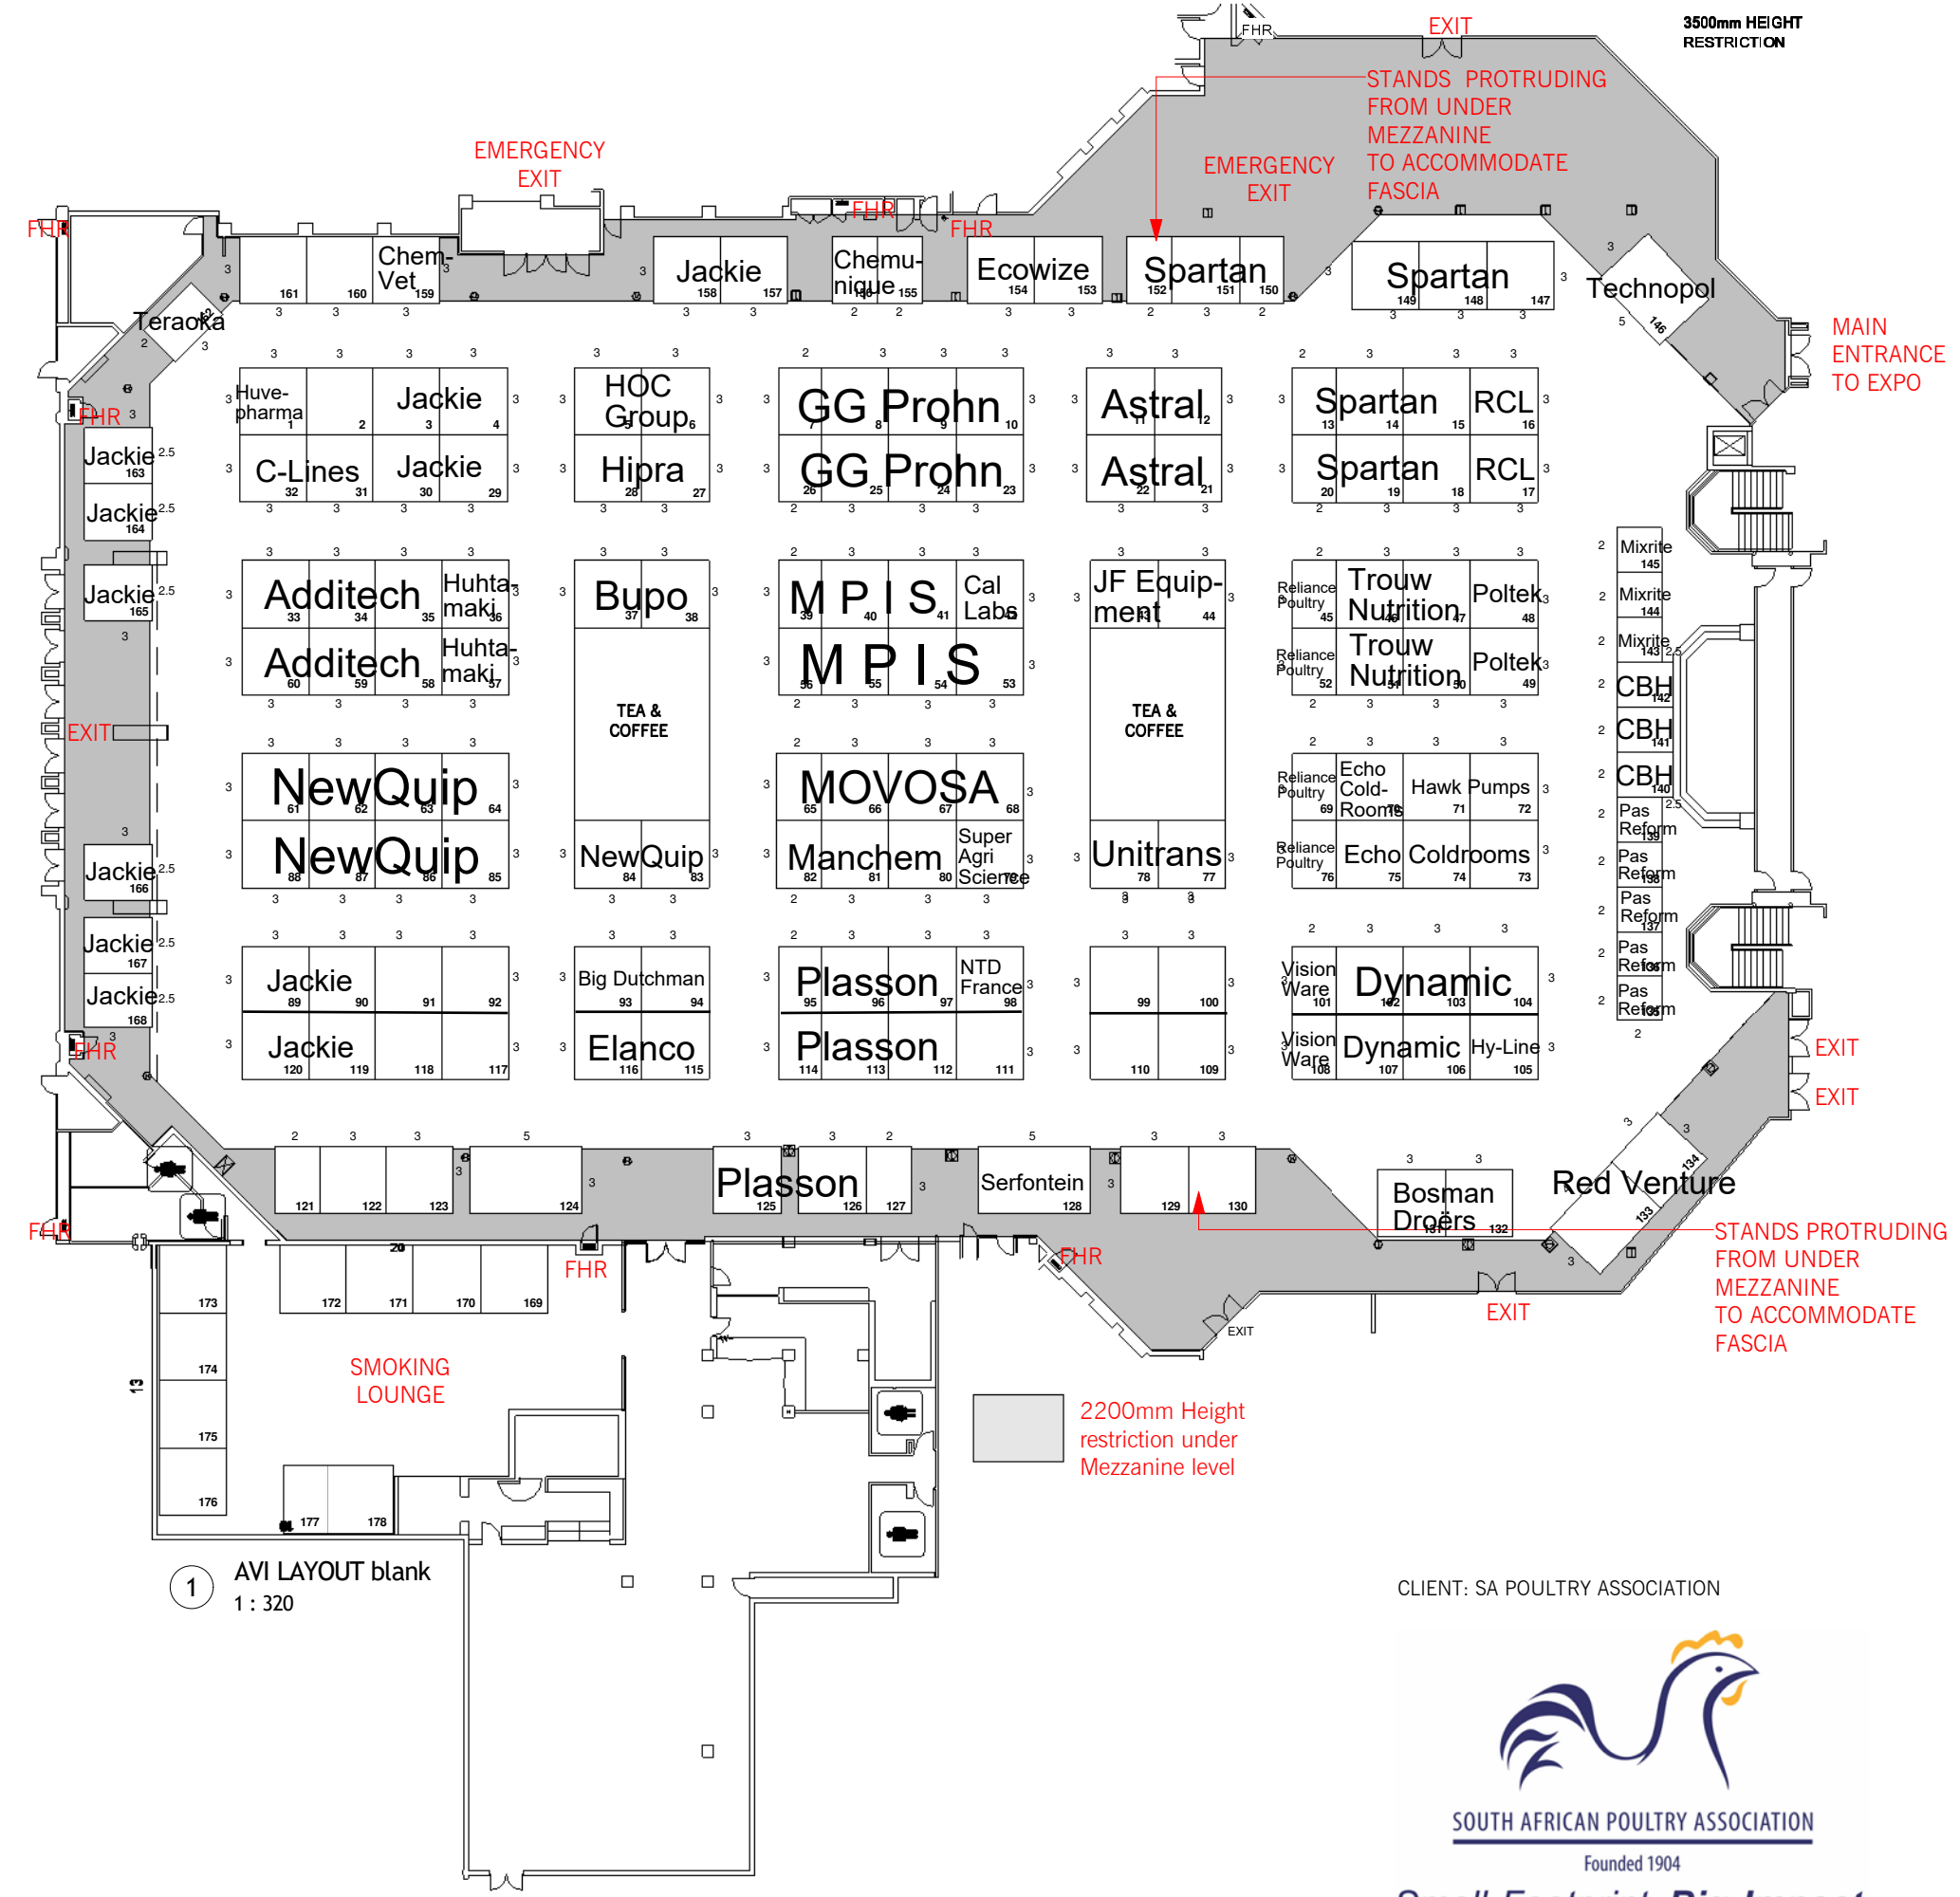

CLIENT: SA POULTRY ASSOCIATION

SOUTH AFRICAN POULTRY ASSOCIATION
Founded 1904
Small Footprint. Big Impact.