CONCEPT G GLOBAL

CLIENT: SAPA

STAND NO: REGISTRATION

EVENT: AVI Africa 2027


EVENT DATE: 08 – 10 June 2027

VENUE: Emperors Palace-Foyer

DESIGNER: CHRISELLE

RG: GILL

DATE: 08/09/2026
07:04:55

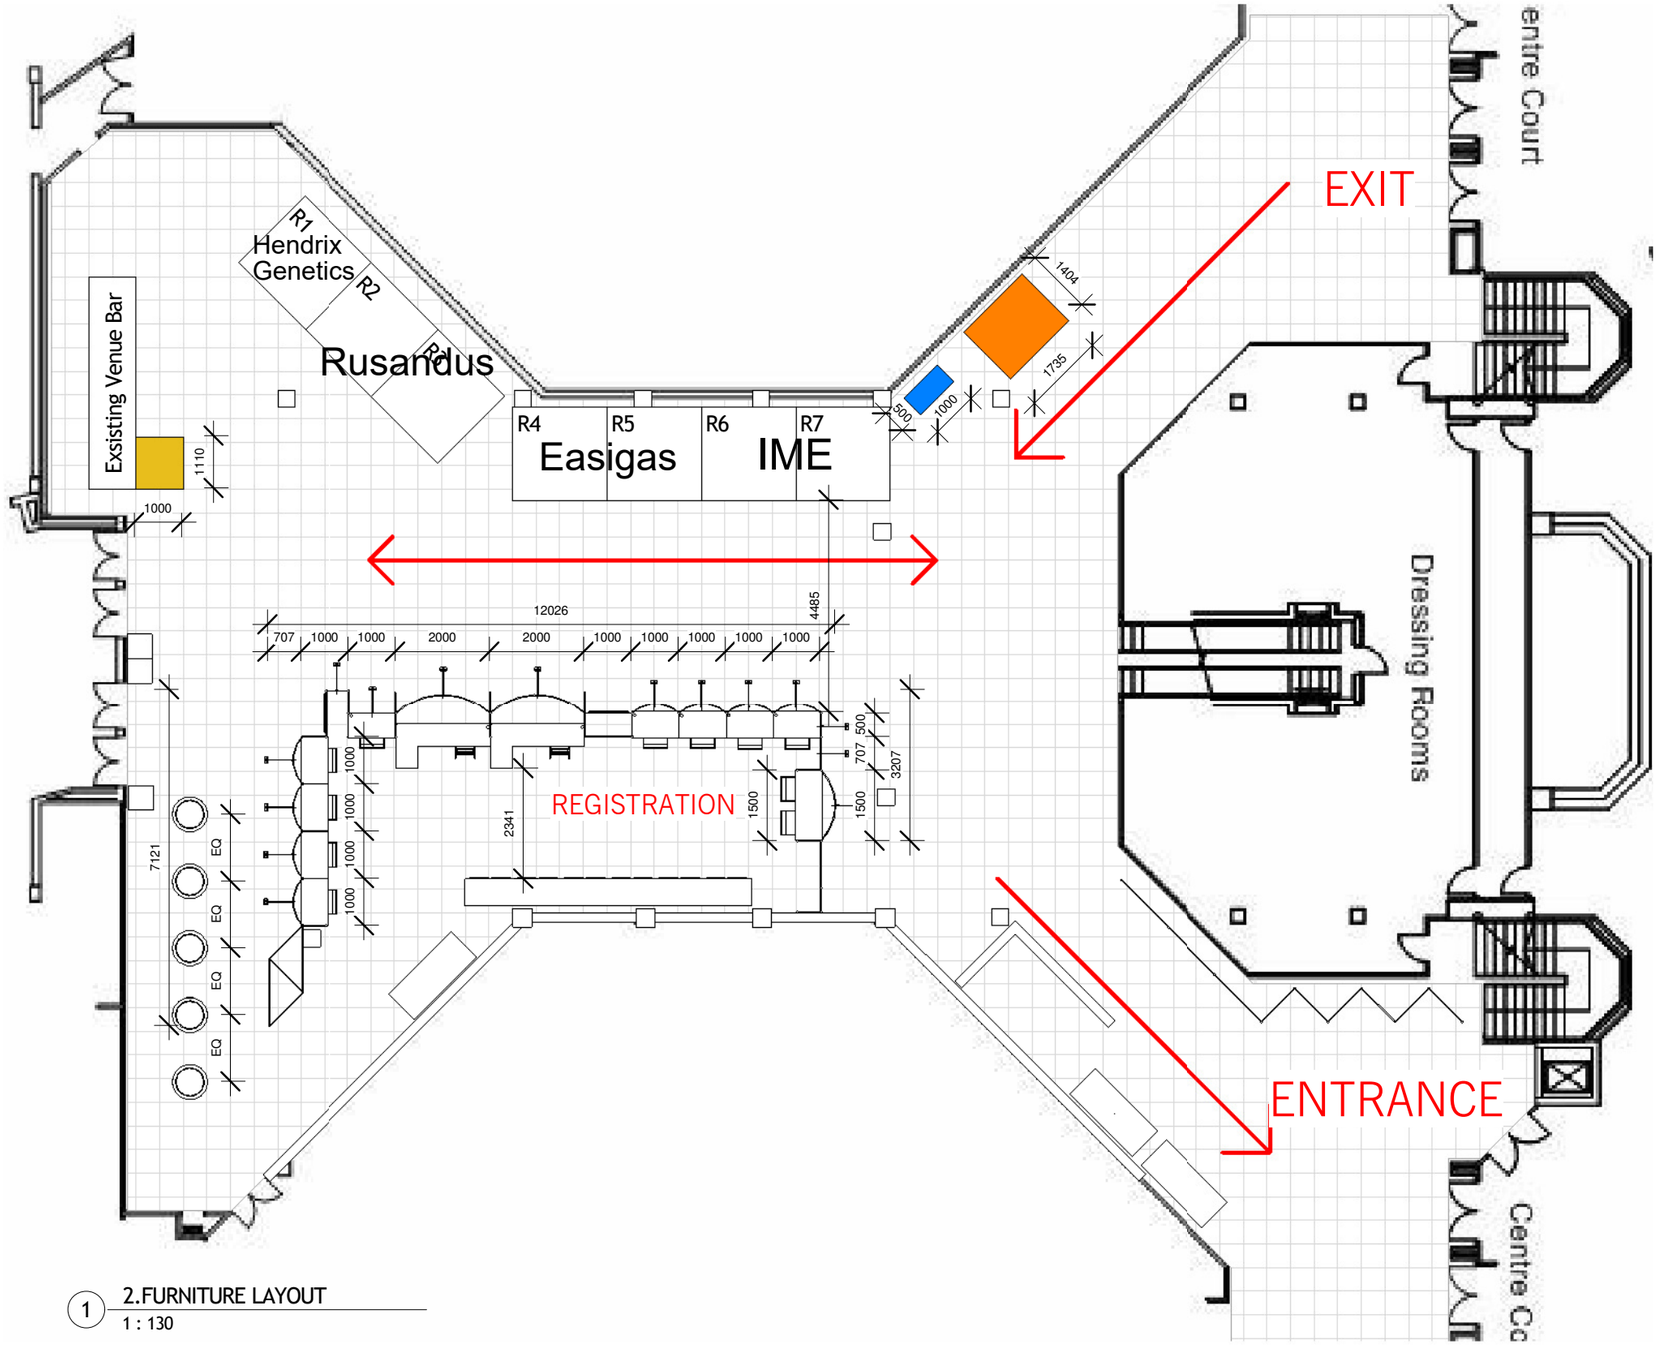

1 2.FURNITURE LAYOUT
1 : 130

CG WORKSHOP Manufacturers

+27(0)83 260 8035

+27 (0) 10 026 0041

30 Granite Drive | Kya Sand Business Park | Kya Sand | 2169 Johannesburg | Gauteng | South Africa

All drawings, floorplans, conceptualisation sketches, concept designs and technical drawings are property of ConCept G Global (Pty) Ltd. The recipient is prohibited from copying and adapting or using any of the aformentioned property of ConCept G Global (Pty Ltd unless authorised to do so by the Directors of ConCept G Global (Pty) Ltd. Any unorthorised use of the property belonging to Concept G Global (Pty) Ltd will be deemed to be an infringement of the copyright.

Flooring

NAME	AREA	QTY
Carpet - Grey	445 m²	1781

JOB NO: CGG/1530

FLOORPLAN

A102

A new global vision